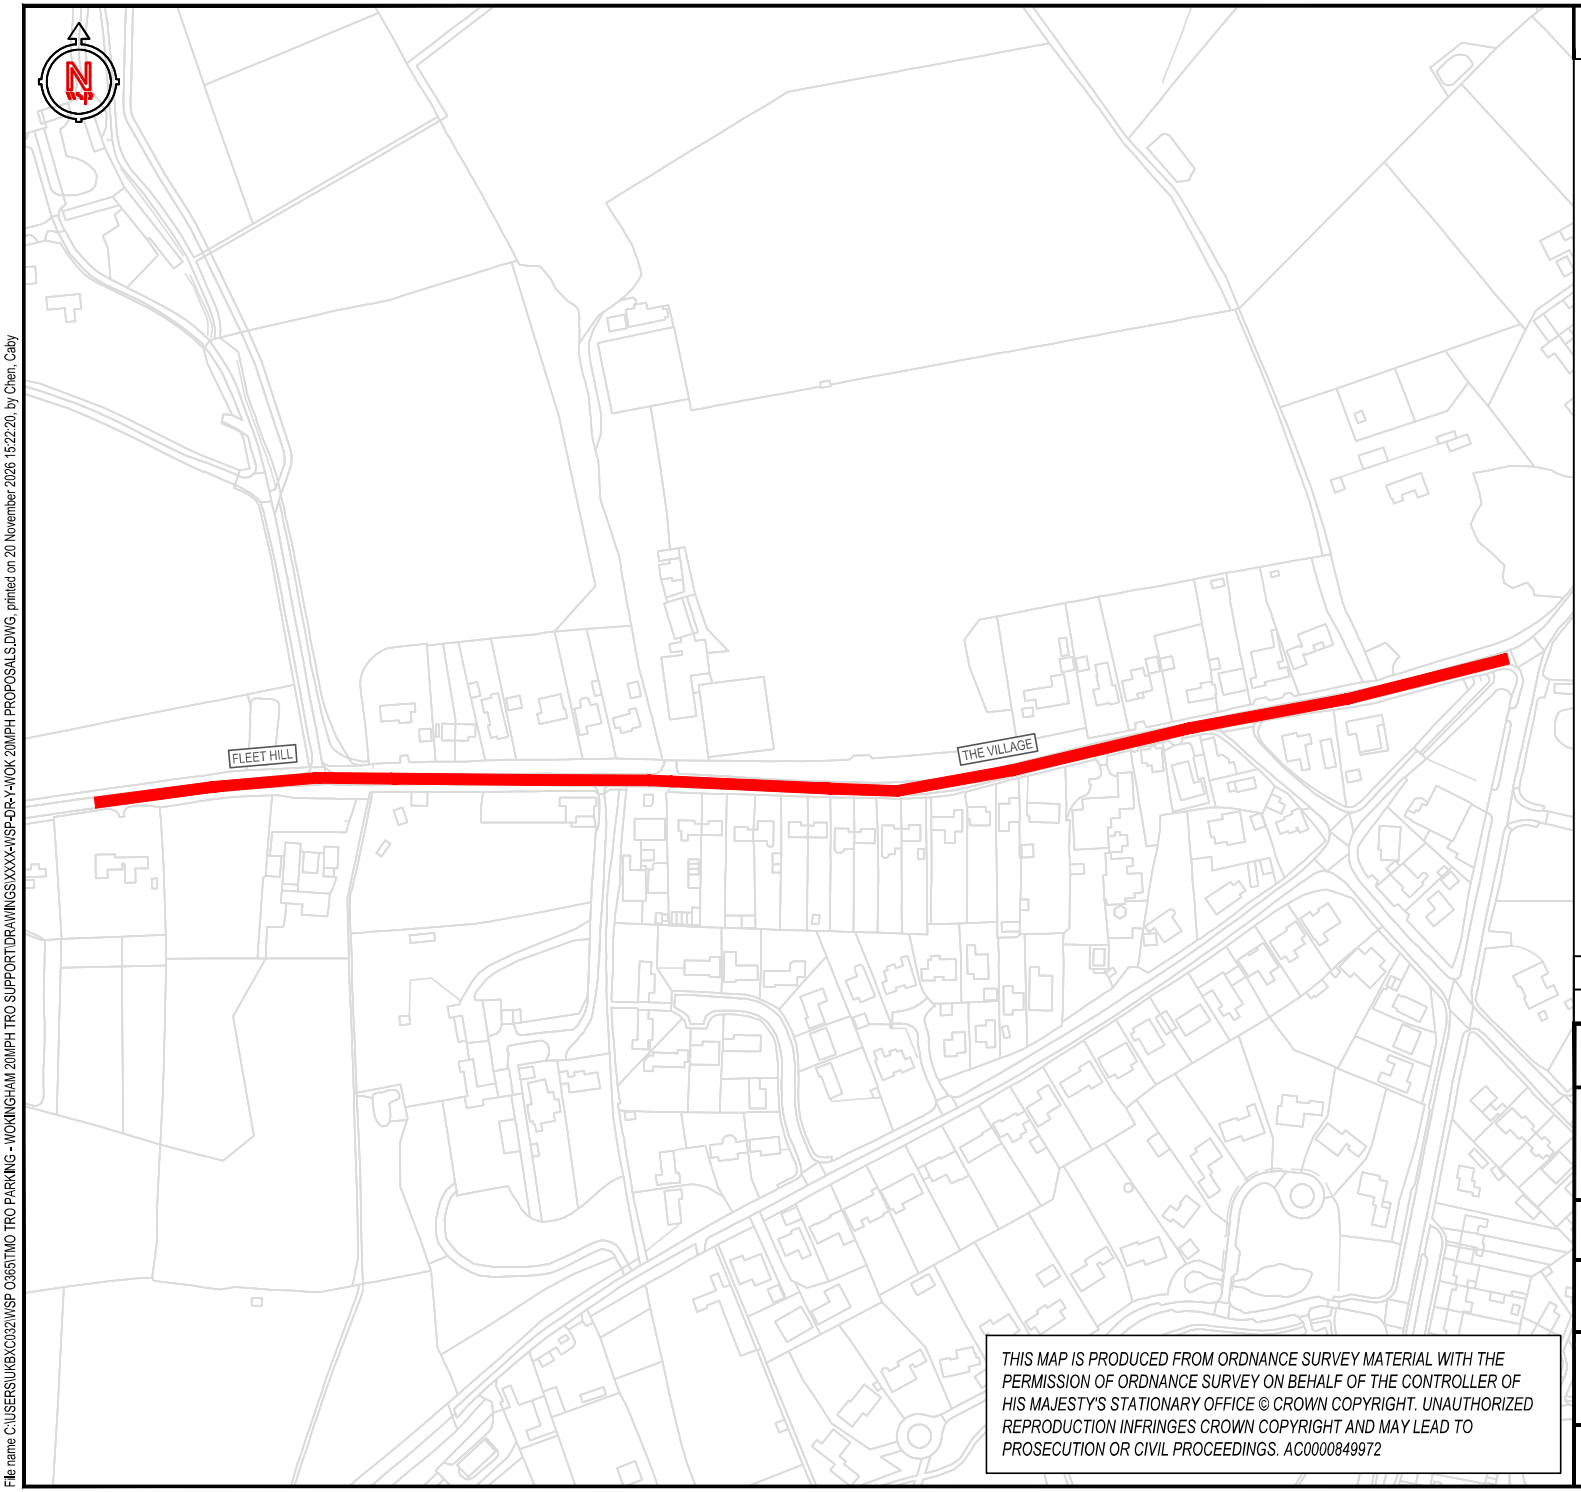

DO NOT SCALE

KEY

PROPOSED 20MPH

UNTIL TECHNICAL APPROVAL HAS BEEN OBTAINED FROM THE RELEVANT LOCAL AUTHORITIES OR STATUTORY BODIES, IT SHOULD BE UNDERSTOOD THAT ALL DRAWINGS ARE ISSUED AS PRELIMINARY AND NOT FOR CONSTRUCTION. SHOULD THE CONTRACTOR AND / OR EMPLOYER COMMENCE WORK PRIOR TO APPROVAL BEING GIVEN, IT IS ENTIRELY AT THEIR OWN RISK

P02	18/11/2026	AG	AMENDMENT OF 20MPH NETWORK	SB	SB
P01	11/11/2026	HL	FIRST ISSUE	SB	SB

DRAWING STATUS:

S2 - FOR INFORMATION

WOKINGHAM HIGHWAYS ALLIANCE
WOKINGHAM BOROUGH COUNCIL wsp VolkerHighways
Delivering highway services for all the Borough's residents

wsp
Grosvenor House, 2 Grosvenor Square, Southampton, SO15 2BE, UK
T+ 44 (0) 2380 101 700
wsp.com

PROJECT NUMBER:	PROJECT NAME
2026UK696882	WOKINGHAM SAFER STREETS TRO SUPPORT

SITE NAME

FINCHAMPSTEAD VILLAGE, WOKINGHAM

DRAWING NAME

PROPOSED SPEED LIMIT CHANGES
FINCHAMPSTEAD VILLAGE
CONSULTATION PLAN

DRAWING NUMBER	DRAWING SIZE	REV:
XXXX-WSP-DR-Y-WOK 20MPH PROPOSALS	A3	P02

THIS MAP IS PRODUCED FROM ORDNANCE SURVEY MATERIAL WITH THE PERMISSION OF ORDNANCE SURVEY ON BEHALF OF THE CONTROLLER OF HIS MAJESTY'S STATIONARY OFFICE © CROWN COPYRIGHT. UNAUTHORIZED REPRODUCTION INFRINGES CROWN COPYRIGHT AND MAY LEAD TO PROSECUTION OR CIVIL PROCEEDINGS. AC0000849972

File name C:\USERS\UKBXC032\WSP O365ITMO TRO PARKING - WOKINGHAM 20MPH TRO SUPPORT\DRAWINGS\XXXX-WSP-DR-Y-WOK 20MPH PROPOSALS.DWG, printed on 20 November 2026 15:22:20, by Chen, Caby