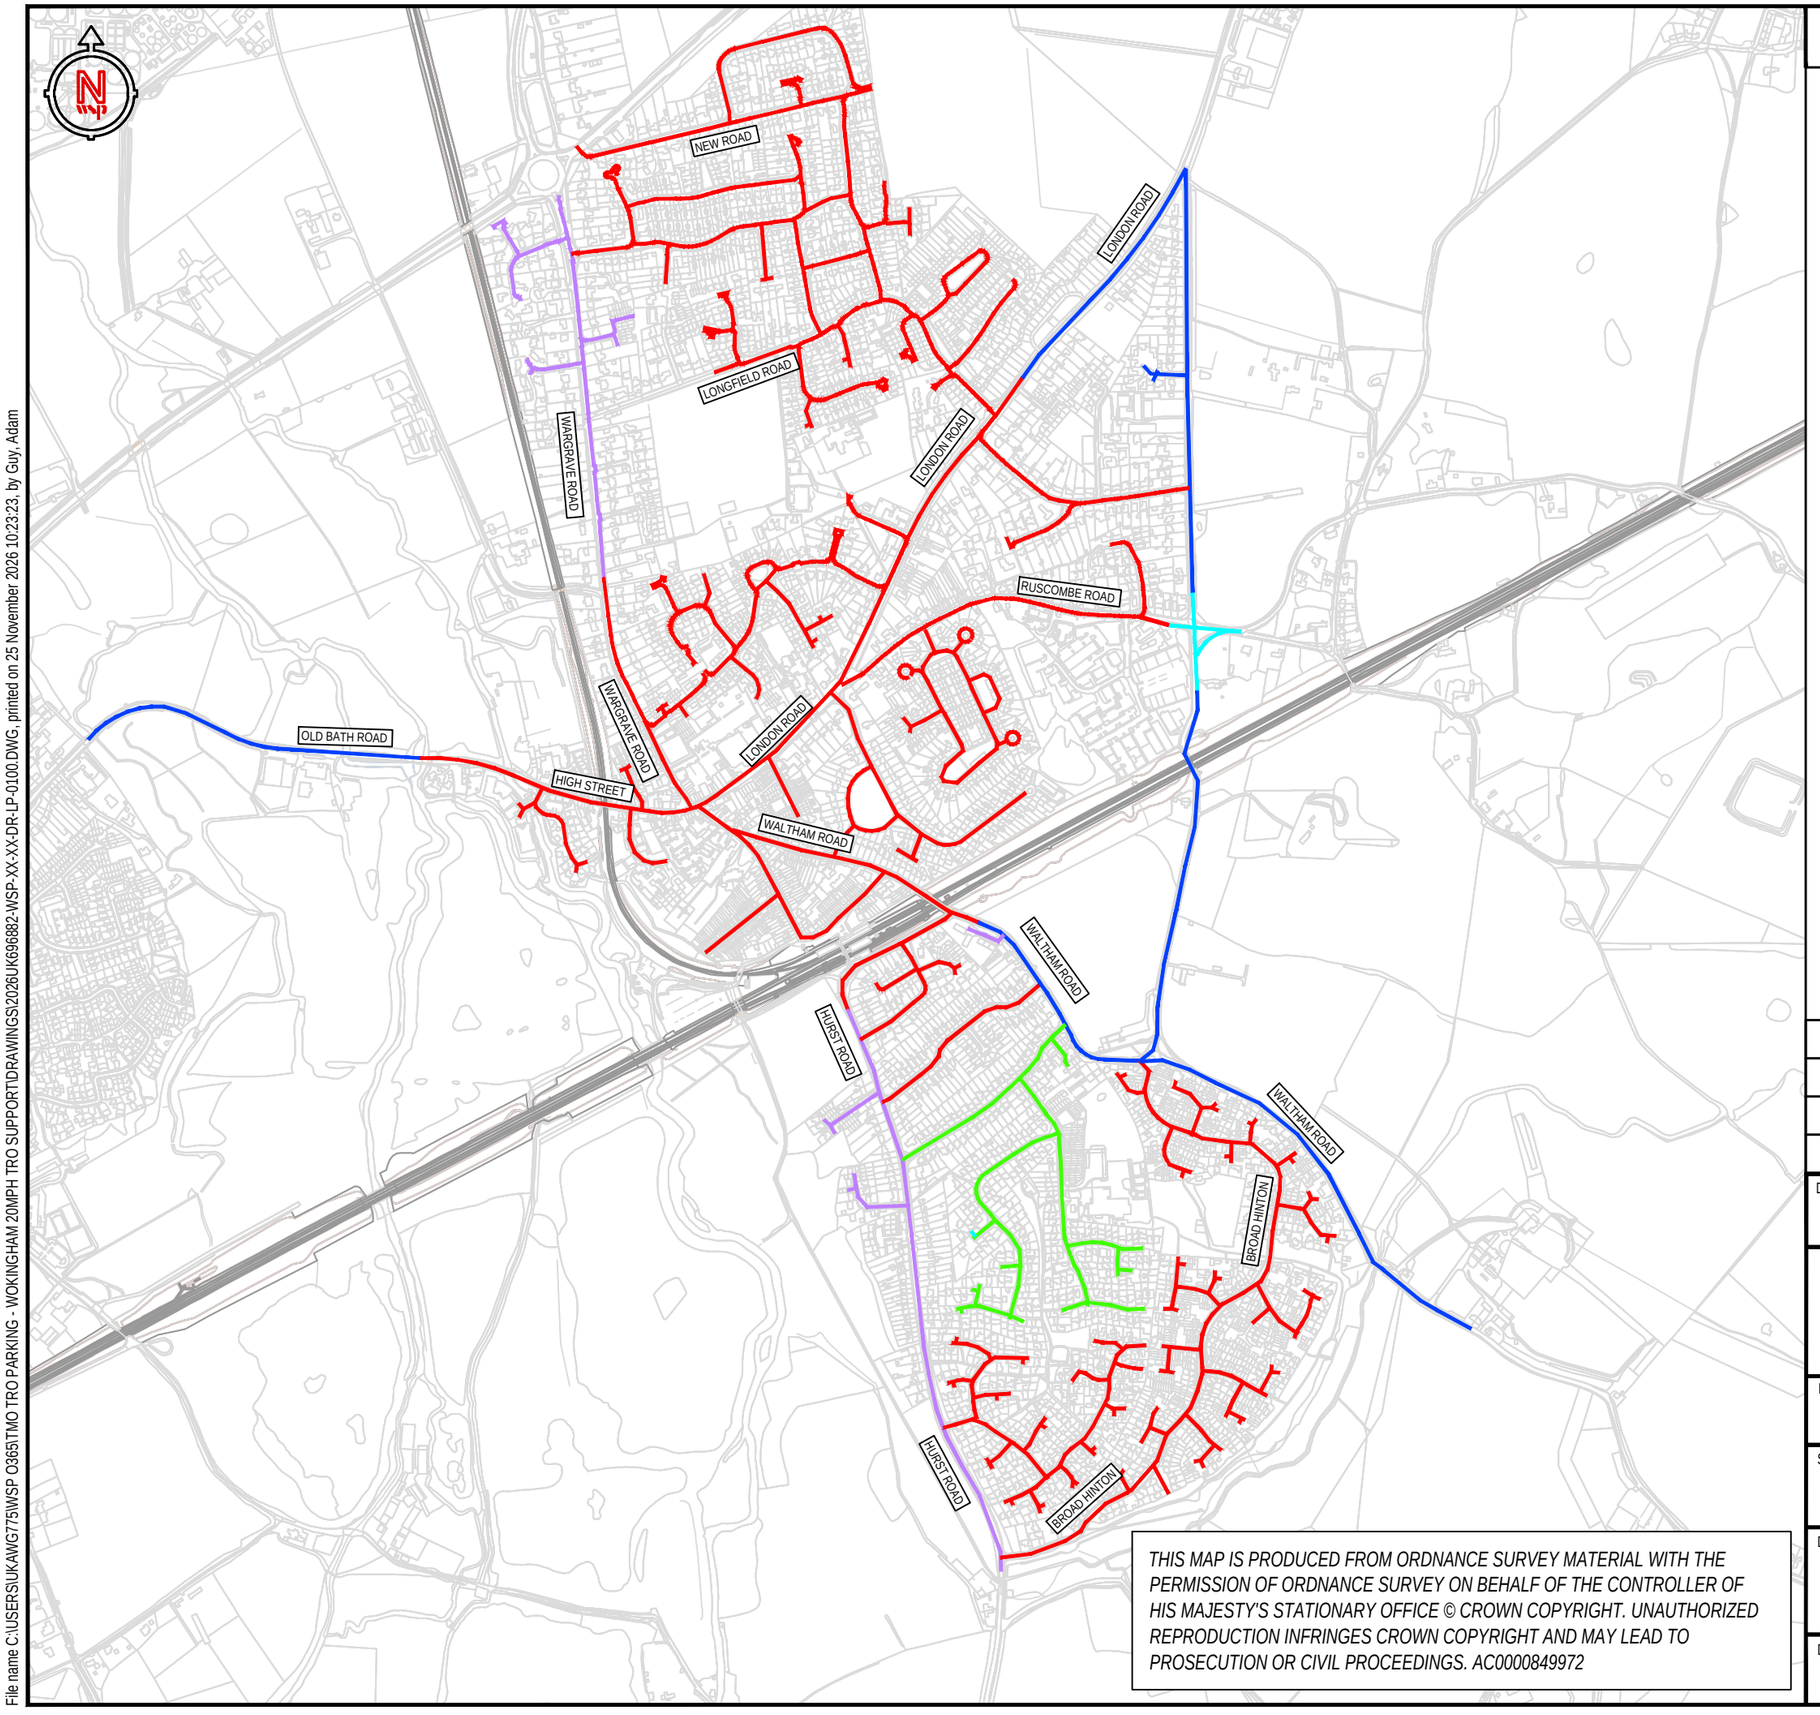

THIS MAP IS PRODUCED FROM ORDNANCE SURVEY MATERIAL WITH THE PERMISSION OF ORDNANCE SURVEY ON BEHALF OF THE CONTROLLER OF HIS MAJESTY'S STATIONARY OFFICE © CROWN COPYRIGHT. UNAUTHORIZED REPRODUCTION INFRINGES CROWN COPYRIGHT AND MAY LEAD TO PROSECUTION OR CIVIL PROCEEDINGS. AC0000849972

DO NOT SCALE

- PROPOSED 20MPH
- EXISTING 20MPH TO REMAIN
- EXISTING 30MPH TO REMAIN
- PROPOSED 30MPH
- TRO IN PROCESS FOR 30MPH

UNTIL TECHNICAL APPROVAL HAS BEEN OBTAINED FROM THE RELEVANT LOCAL AUTHORITIES OR STATUTORY BODIES, IT SHOULD BE UNDERSTOOD THAT ALL DRAWINGS ARE ISSUED AS PRELIMINARY AND NOT FOR CONSTRUCTION. SHOULD THE CONTRACTOR AND / OR EMPLOYER COMMENCE WORK PRIOR TO APPROVAL BEING GIVEN, IT IS ENTIRELY AT THEIR OWN RISK

P04	25/11/2026	AG	AMENDMENT OF 20MPH NETWORK	SB	SB
P03	23/11/2026	AG	AMENDED INITIALS AND UPDATED DRAWING NUMBER	SB	SB
P02	18/11/2026	AG	AMENDMENT OF 20MPH AND 30MPH NETWORK	SB	SB
P01	11/11/2026	HI	FIRST ISSUE	SB	SB

DRAWING STATUS:

S2 - FOR INFORMATION

WOKINGHAM HIGHWAYS ALLIANCE
WOKINGHAM BOROUGH COUNCIL
VolkerHighways
Delivering highway services for all the Borough's residents

wsp
Grosvenor House, 2 Grosvenor Square, Southampton, SO15 2BE, UK
T+ 44 (0) 2380 101 700
wsp.com

PROJECT NUMBER: 2026UK696882

PROJECT NAME: WOKINGHAM SAFER STREETS TRO SUPPORT

SITE NAME: TWYFORD, WOKINGHAM

DRAWING NAME: PROPOSED SPEED LIMITS TWYFORD CONSULTATION PLAN

DRAWING NUMBER: 2026UK696882-WSP-XX-TW-DR-LP-0100

DRAWING SIZE: A3

REV: P04

File name C:\USERS\UKAWG775\WSP O365\TMO TRO PARKING - WOKINGHAM 20MPH TRO SUPPORT\DRAWINGS\2026UK696882-WSP-XX-XX-DR-LP-0100.DWG, printed on 25 November 2026 10:23:23, by Guy, Adam