


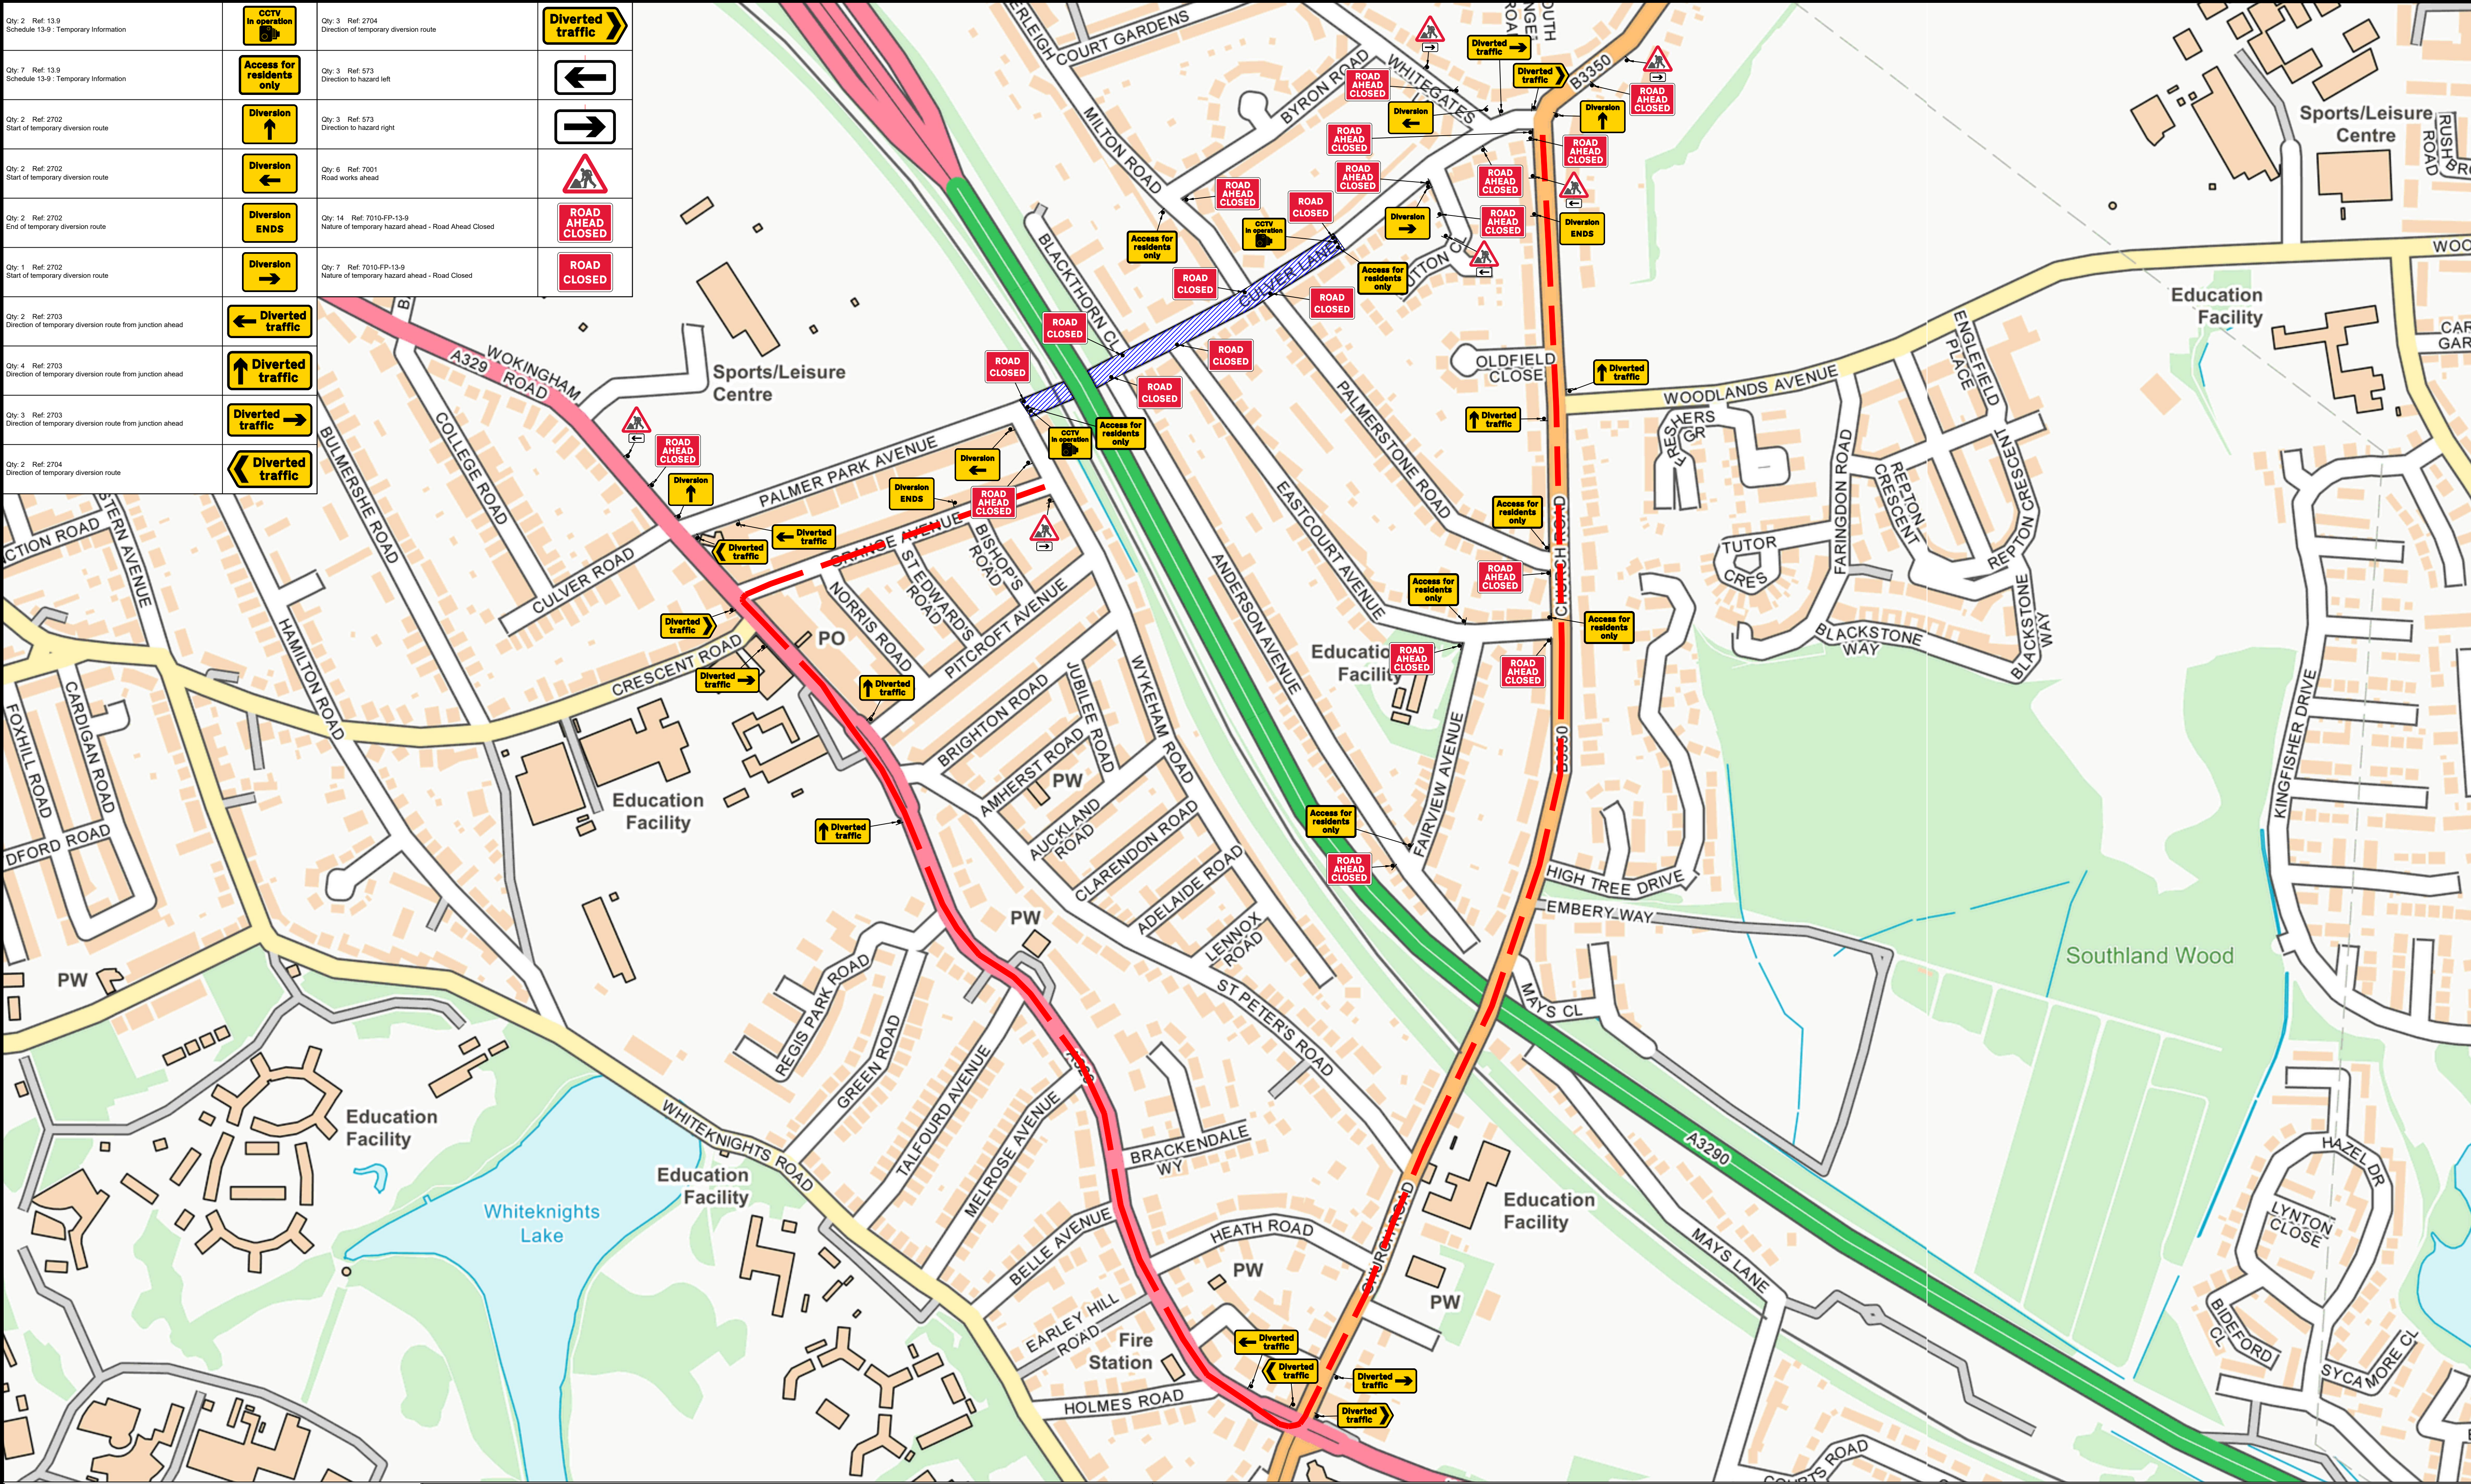

30

S

SAFETY ZONE DIMENSIONS

Permanent speed limit 30mph or less

Sideways safety zone 0.5m

Longways safety zone 0.5m

(Dimensions are minima)

Drawing Office			
DWG Number VH9616			
Revision	0	Date Surveyed	18-08-26
Drawn By	PT	Date Drawn	18-08-26
Survey By	PT	Phase Number	1 of 1
Checked By	JA	Page Number	1 of 1

- Area of Works
- Safety Zones
- Temp Traffic Signals
- 750mm Road Signs
- 750mm/1m Road Cones
- Pedestrian Barrier

Site Details Address

Culver Lane

Reading

RG6 1DP

Road Closure/Diversion

- Drawing Notes
1.

Do not scale from this drawing, all dimensions to be verified on site.
2.

It will be the responsibility of the contractor to ensure that all temporary traffic management shall be in accordance with the Traffic Signs Manual chapter 8 2009, Safety at Street works 2013, Traffic Signs Regulations and General Directions 2016 and all current / relevant Health and safety legislation.
3.

All signage placement will be subject to available safe working space and all signage will be secured / ballasted with straps or sandbags.
4.

A minimum lateral safety zone of 0.5M will be maintained at all times.
5.

A minimum running lane of 3.0m will be maintained for buses and HGV's and a minimum of 2.5m for cars and light vehicles.
6.

A safe segregated working area will be provided and maintained at all times.
7.

Minimum size of temporary signage will be 750mm.
8.

Airlock system to be utilised where practicable.
9.

A minimum of 1.0m to be maintained for pedestrian access.