


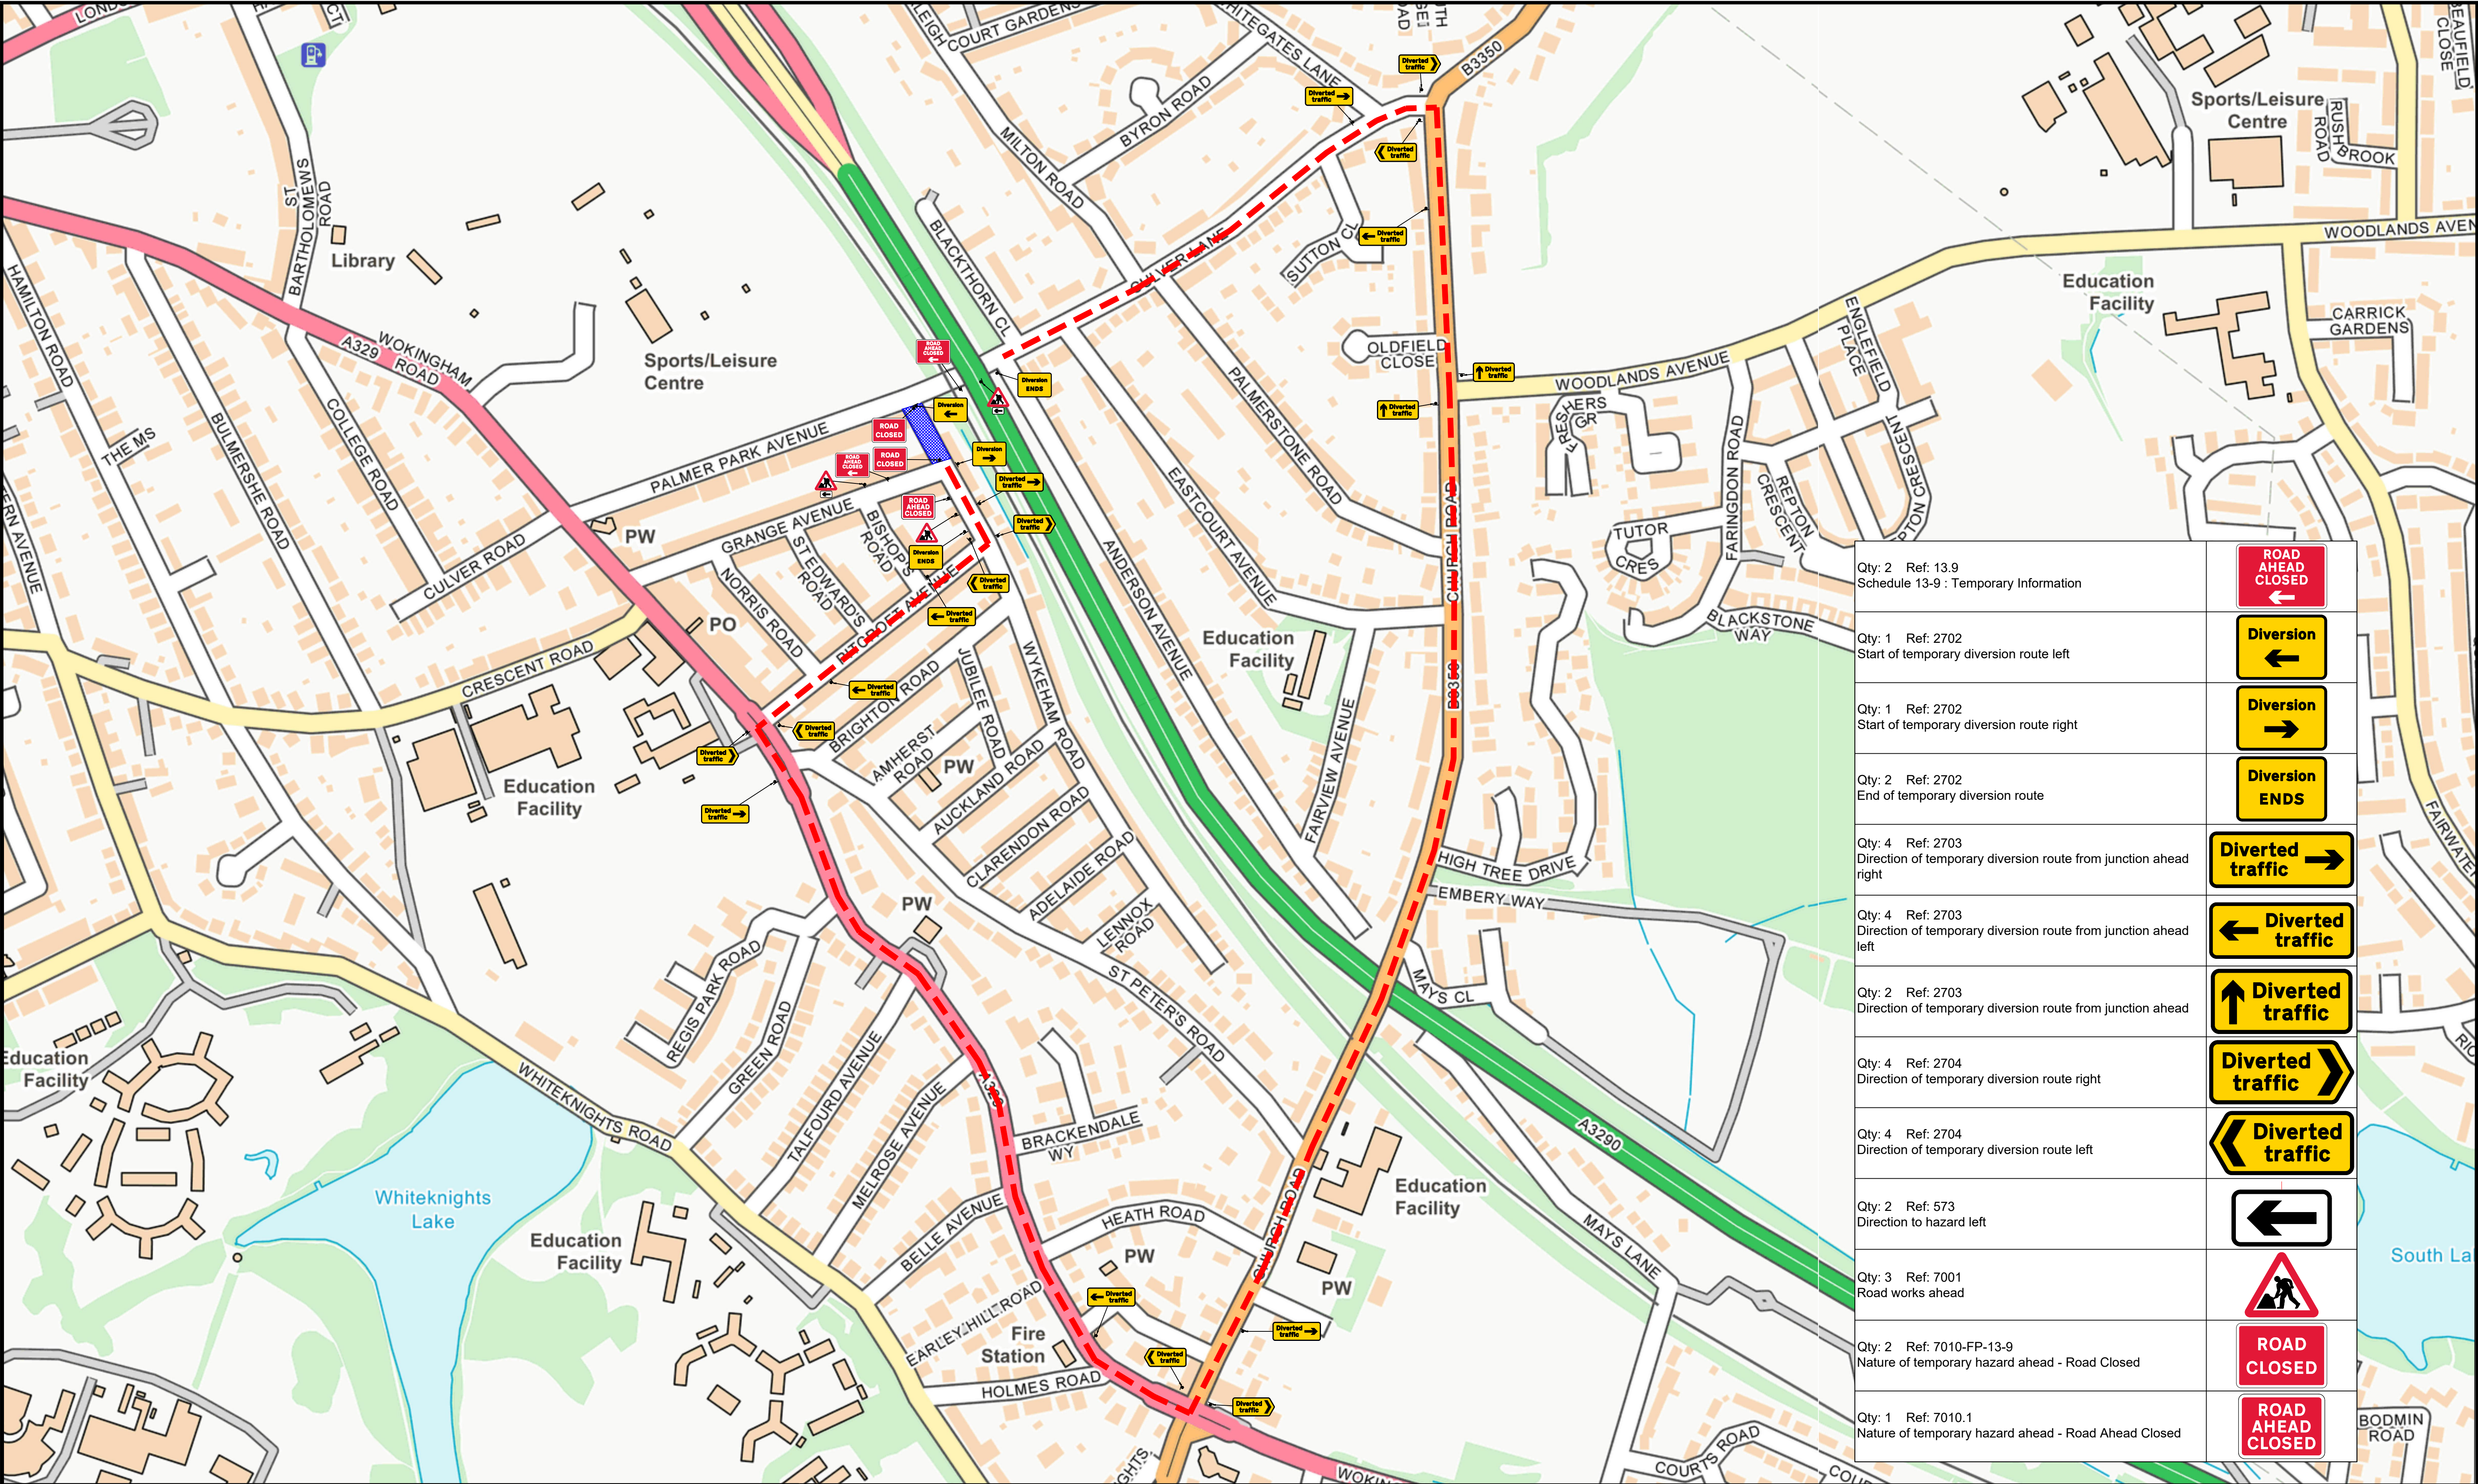

Qty: 2 Ref: 13.9 Schedule 13-9 : Temporary Information	ROAD AHEAD CLOSED
Qty: 1 Ref: 2702 Start of temporary diversion route left	Diversion
Qty: 1 Ref: 2702 Start of temporary diversion route right	Diversion
Qty: 2 Ref: 2702 End of temporary diversion route	Diversion ENDS
Qty: 4 Ref: 2703 Direction of temporary diversion route from junction ahead right	Diversed traffic
Qty: 4 Ref: 2703 Direction of temporary diversion route from junction ahead left	Diversed traffic
Qty: 2 Ref: 2703 Direction of temporary diversion route from junction ahead	Diversed traffic
Qty: 4 Ref: 2704 Direction of temporary diversion route right	Diversed traffic
Qty: 4 Ref: 2704 Direction of temporary diversion route left	Diversed traffic
Qty: 2 Ref: 573 Direction to hazard left	
Qty: 3 Ref: 7001 Road works ahead	
Qty: 2 Ref: 7010-FP-13-9 Nature of temporary hazard ahead - Road Closed	ROAD CLOSED
Qty: 1 Ref: 7010.1 Nature of temporary hazard ahead - Road Ahead Closed	ROAD AHEAD CLOSED

30 SAFETY ZONE DIMENSIONS Permanent speed limit 30mph or less Sideways safety zone 0.5m Longways safety zone 0.5m (Dimensions are minima)	Drawing Details		Site Address Details	Drawing Keys		Drawing Notes 1. Do not scale from this drawing, all dimensions to be verified on site. 2. It will be the responsibility of the contractor to ensure that all temporary traffic management shall be in accordance with the Traffic Signs Manual chapter 8 2009. Safety at Street works 2013, Traffic Signs Regulations and General Directions 2016 and all current / relevant Health and safety legislation. 3. All signage placement will be subject to available safe working space and all signage will be secured / ballasted with straps or sandbags. 4. A minimum lateral safety zone of 0.5M will be maintained at all times. 5. A minimum running lane of 3.0m will be maintained for vehicles. 6. A safe segregated working area will be provided and maintained at all times. 7. Minimum size of temporary signage will be 750mm.
	Drawing Number - JHT1921		Wykeham Road Reading RG6 1DP		Area of Works	
	Drawn By - JH				Safety Zones	
	Date Drawn - 11/07/2026				Temporary Traffic Signals	
	Surveyed By - JH		Traffic Management Scheme		750mm Road Signs	
	Date Surveyed - 11/07/2026				900mm/1200mm Road Signs	
	Checked By - PT				750mm/1m Road Cones	
	Phase Number - 1 of 1		Road Closure		No Parking/Waiting Cones	
	Page Number - 1 of 1				Overhead Cable Cones	
					Pedestrian Ramps	
				Pedestrian Barriers		